LOT LINE ADJUSTMENT
OF TRACTS OF LANDS
FOR
GUY AND ANN RACUYA
VICINITY OF LA PUEBLA
COUNTY OF SANTA FE, NEW MEXICO

440062

CERTAIN TRACTS OF LAND LYING AND BEING SITUATE WITHIN A PORTION OF S.H.C. 6241 TR.1, S.H.C. 6258 TR.1, SHC 6259 TR.2, SHC 6252 TR.1, SHC 6260 TR.1 AND SHC 6257 TR.1 WITHIN SECTION 9, T.20N., R.9E., N.M.P.M. IN THE VICINITY OF LA PUEBLA, SANTA FE COUNTY, NEW MEXICO.

PARCEL "A" CONTAINING 7.884 ACRES, MORE OR LESS
PARCEL "B" CONTAINING 0.948 OF AN ACRE, MORE OR LESS
PARCEL "C" CONTAINING 0.938 OF AN ACRE, MORE OR LESS
PARCEL "D" CONTAINING 2.608 ACRES, MORE OR LESS
PARCEL "E" CONTAINING 1.948 ACRES, MORE OR LESS

CONTAINING A TOTAL OF 14.309 ACRES, MORE OR LESS
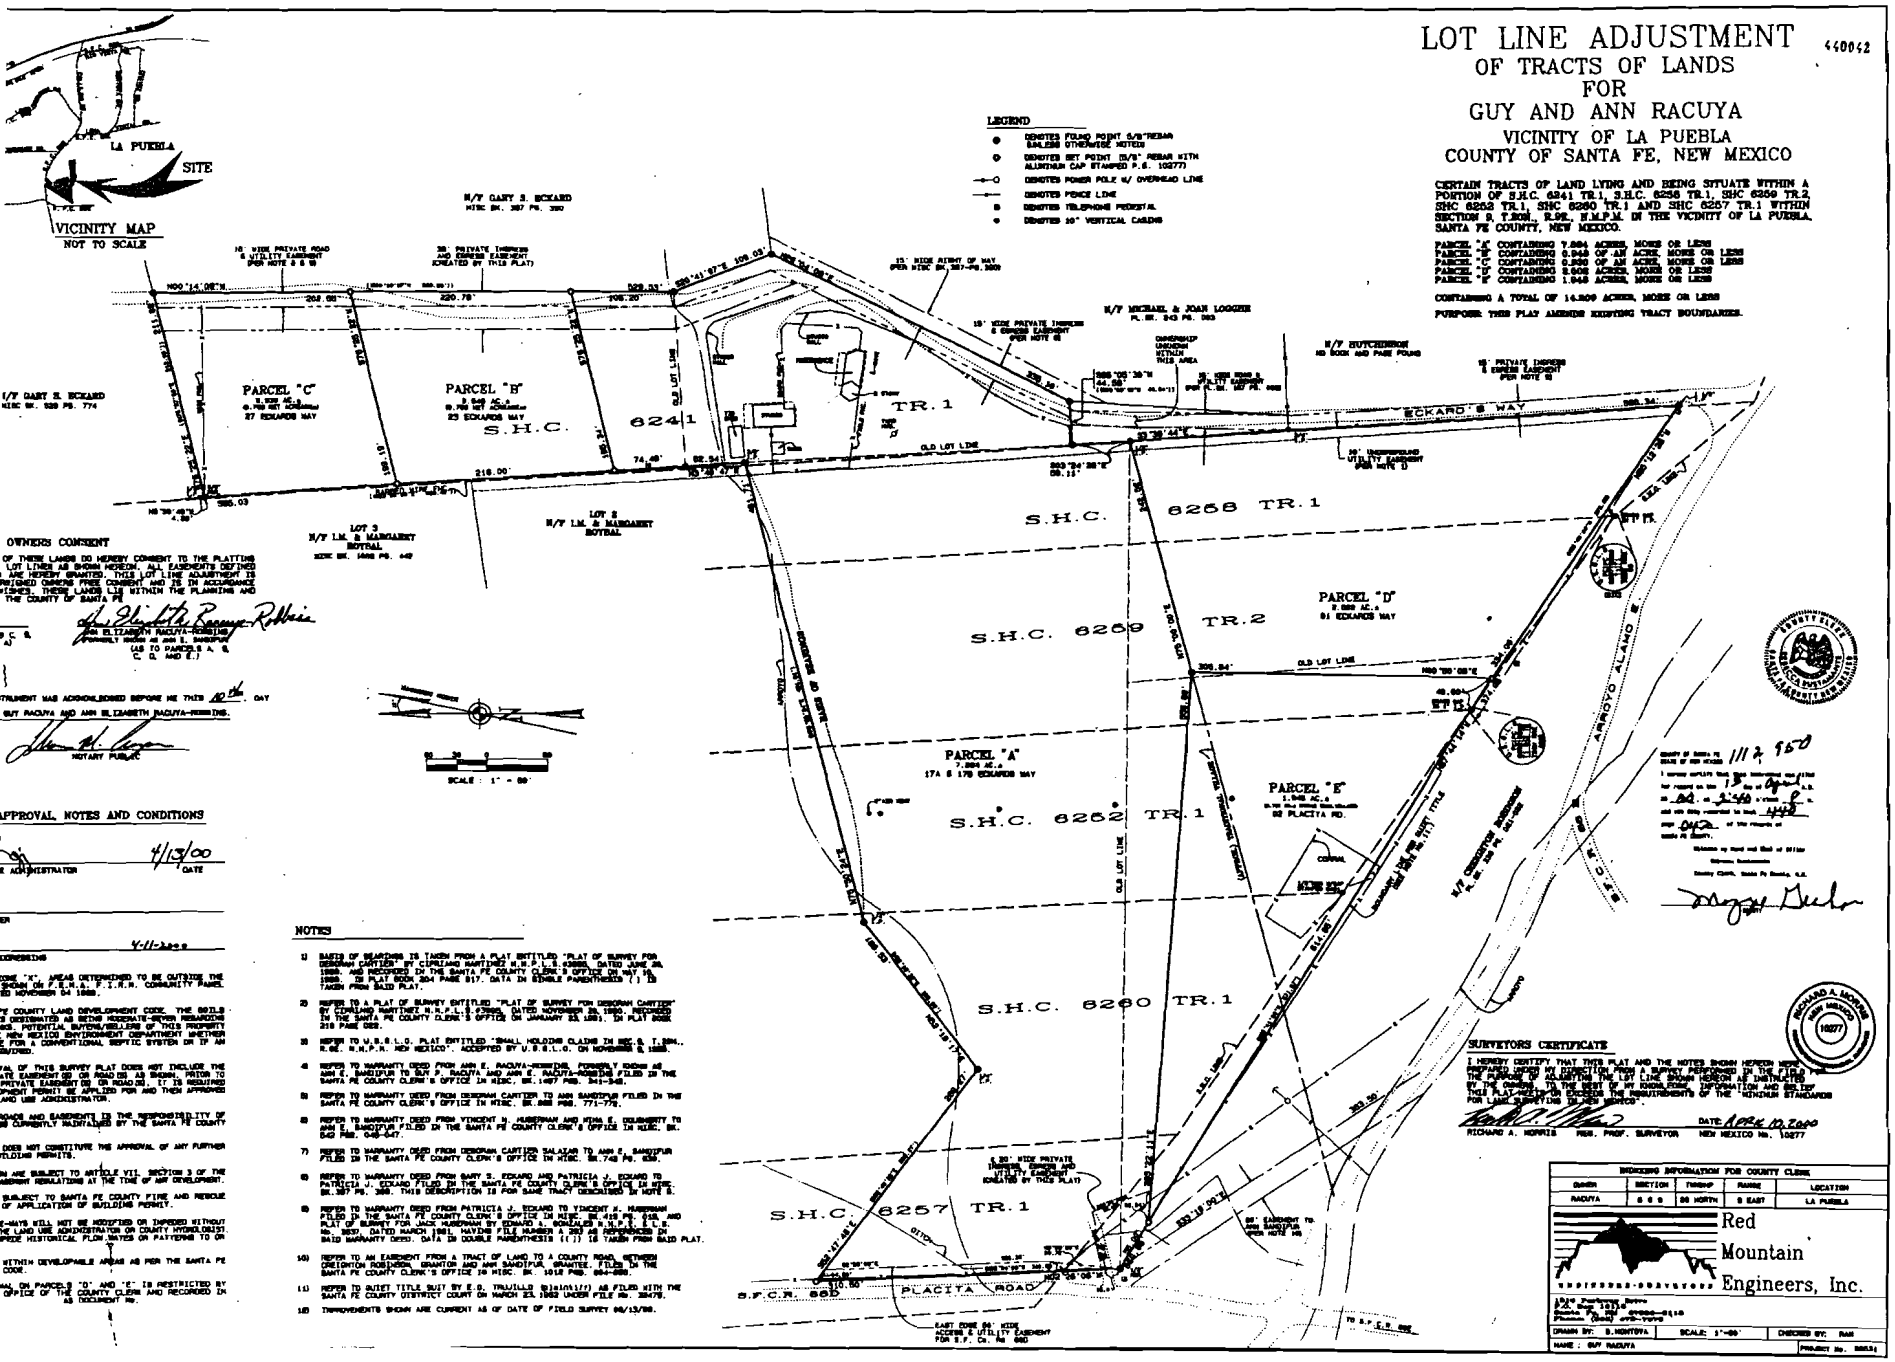
PURPOSE: THIS PLAT AMENDS EXISTING TRACT BOUNDARIES.